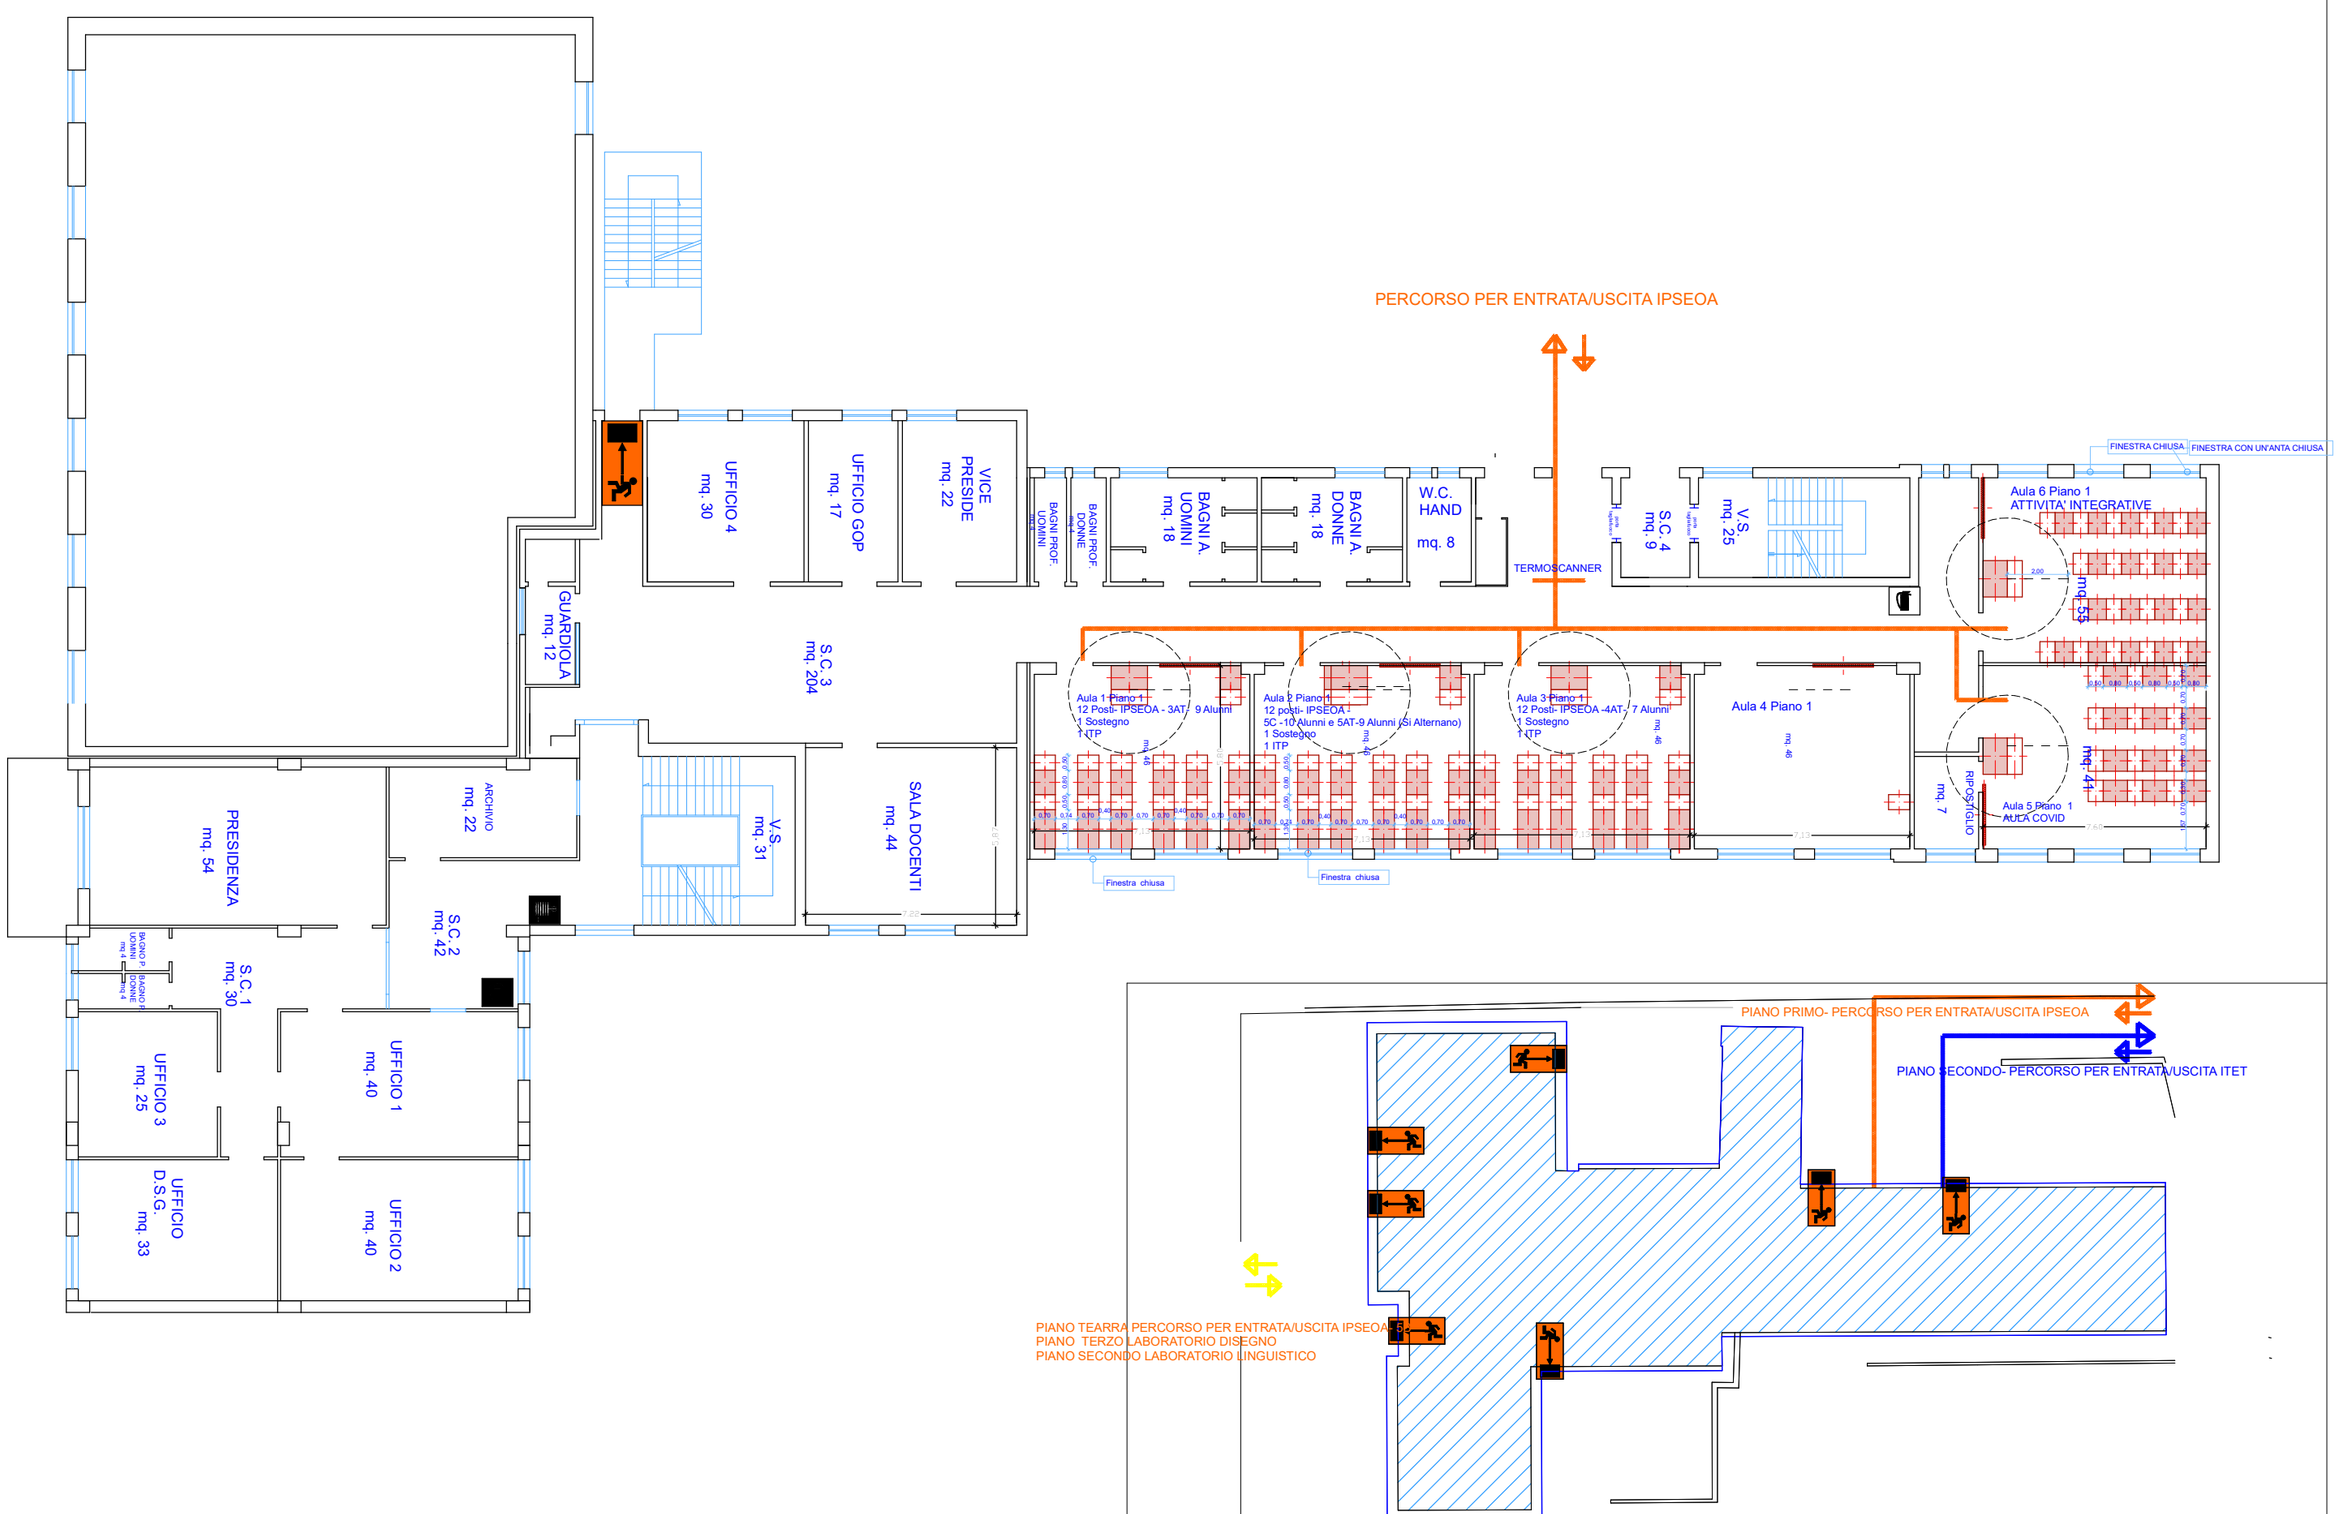LAY OUT OF EMERGENCY COVID - PRIMO LIVELLO IPSEOA